APPROVED 3/19/2022
CITY ENGINEER

I hereby certify that this plan, specification or report was prepared by me or under my direct supervision and that I am a duly Licensed Professional Engineer under the laws of the State of Minnesota.
Nick Ritter
Date 3-17-22 Lic. No. 45800

CITY OF ST. PAUL
DEPARTMENT OF PUBLIC WORKS

CONCRETE DRIVEWAY TYPE 2

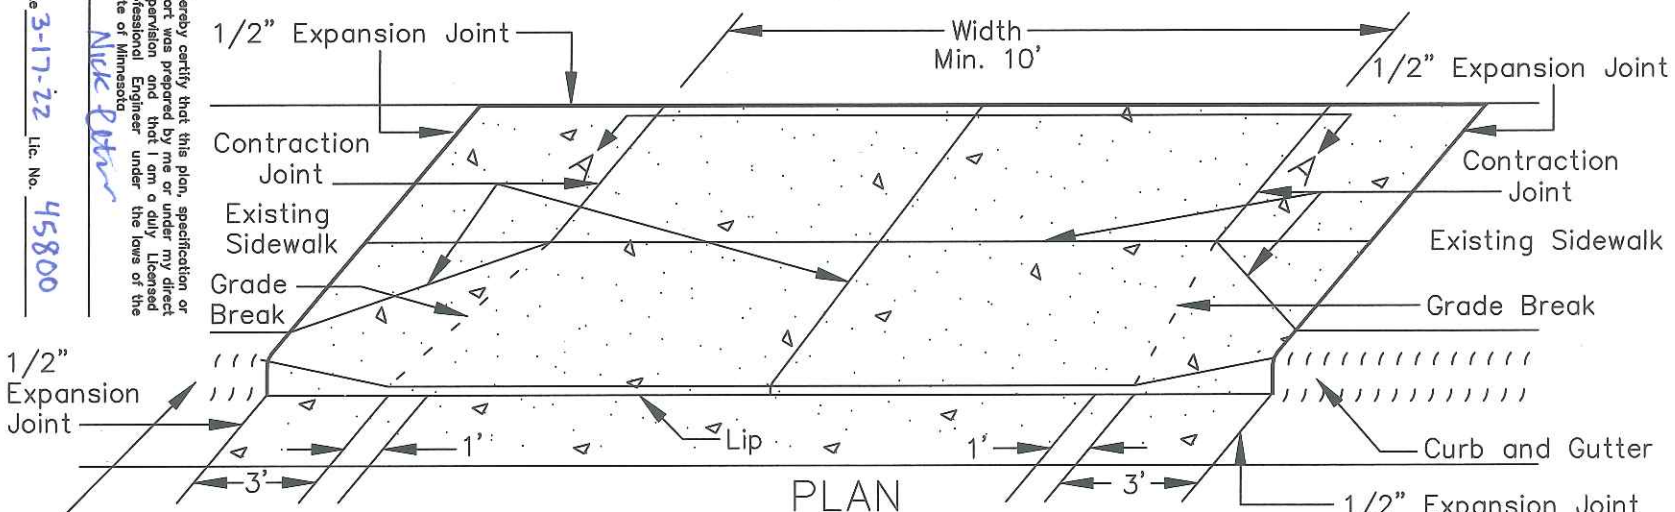

PLAN

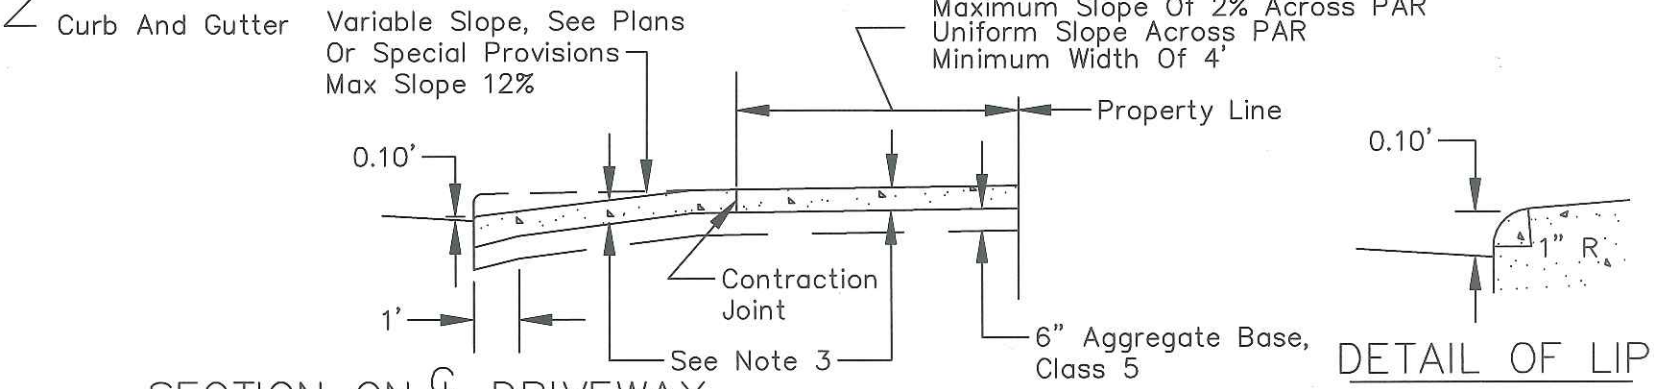

SECTION ON ℄ DRIVEWAY

DETAIL OF LIP

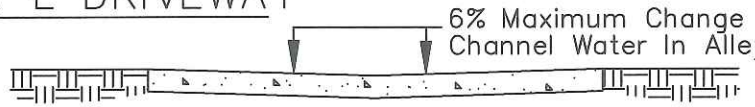

DETAIL A–A (For Alleys)

1. Panel Width Shall Not Exceed 10' Without A Contraction Joint.
2. Driveway To Be One Course Concrete Pavement Mix No. 3F52.
3. 6" Thick for Residential, 8" Thick for Commercial Drive And Alleys.
4. Keyway/Rebar Where Separate B Style Curb Is Installed; Rebar To Be No. 4 Bars 1' Long, 24" O.C.
5. Installer Must Stamp Name And Date.
6. Match Existing Blvd. Consult With PW For Zero Offset.

Date of Revision
MARCH 2022

Standard Plate No.
1212