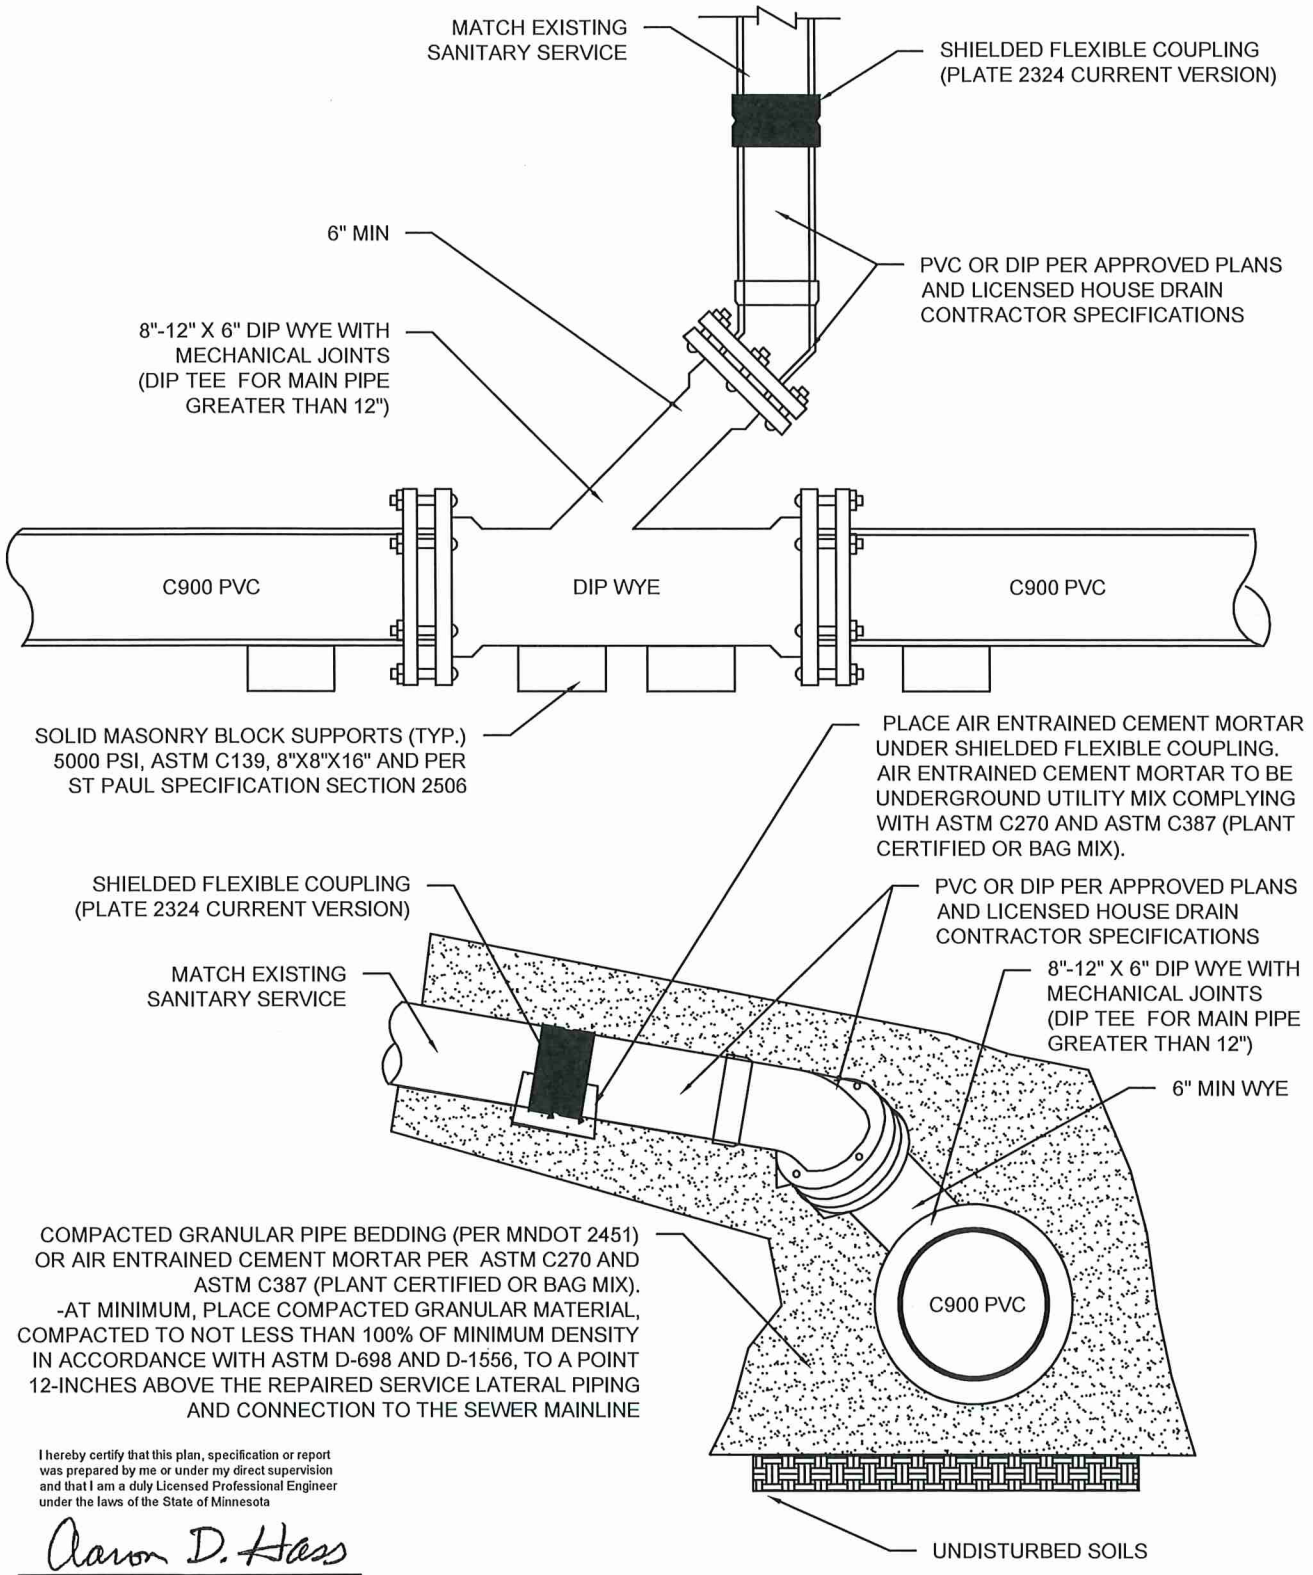

I hereby certify that this plan, specification or report was prepared by me or under my direct supervision and that I am a duly Licensed Professional Engineer under the laws of the State of Minnesota

Aaron D. Hass

AARON D. HASS

Date 2-10-2025 Lic. No. 26424

NOTE: SUBMIT PRODUCT SHOP DRAWINGS TO ENGINEER & CITY SEWERS DEPARTMENT FOR REVIEW

APPROVED	CITY OF ST. PAUL DEPARTMENT OF PUBLIC WORKS	Date of Revision	Standard Plate No.
Nick Olson 3/21/25 CITY ENGINEER	DIP WYE CONNECTION TO PVC C900 SEWER MAIN	FEB 2025	2338A